NOTES:

1. SEE SHEET E3.1 FOR DATA OUTLET & SPECIAL SYSTEM DEVICE LOCATIONS.

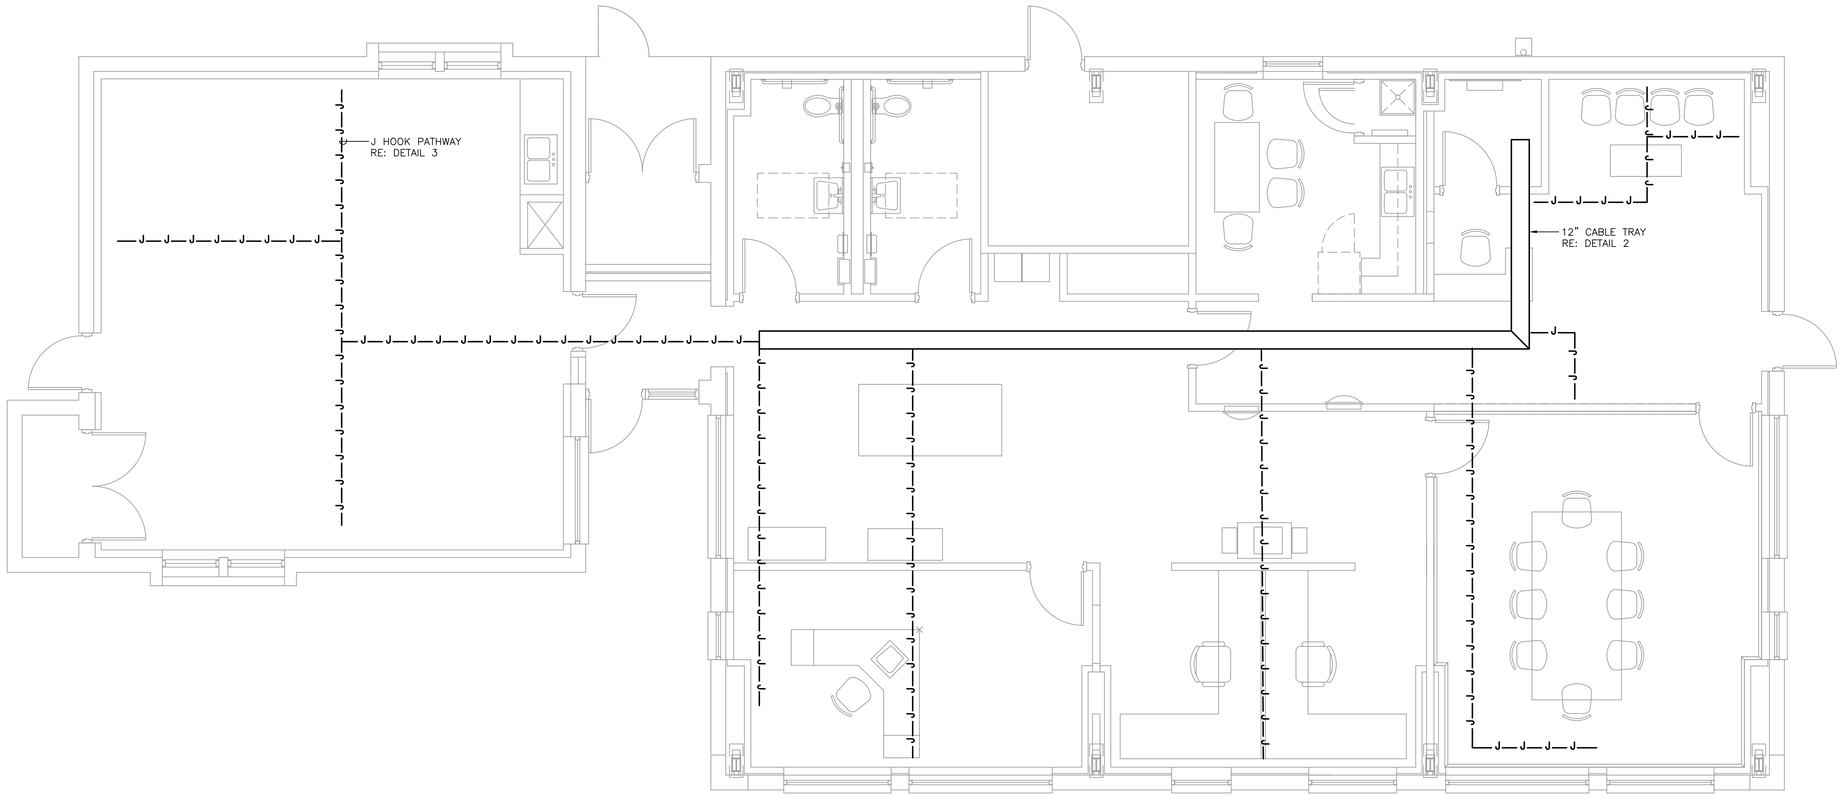

1 CABLE TRAY & J-HOOK DETAIL
COMMUNICATIONS DETAILS
scale: NTS

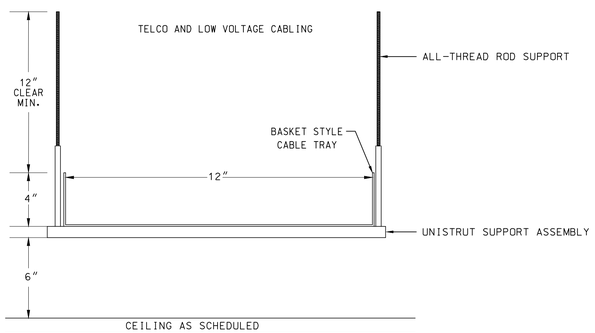

2 CABLE TRAY SUPPORT DETAIL
COMMUNICATIONS DETAILS
scale: NTS

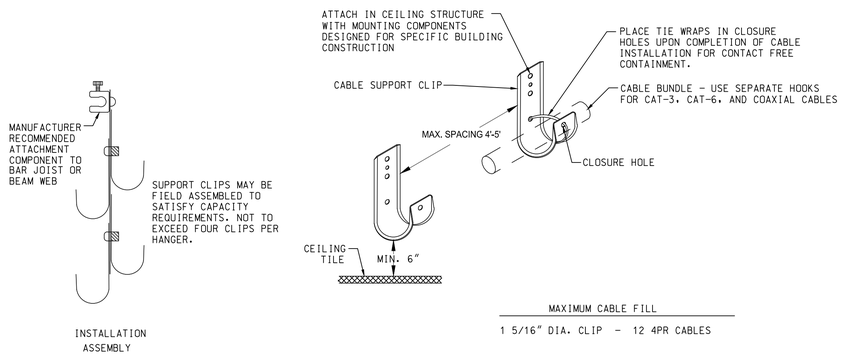

3 J-HOOK CABLE SUPPORT DETAIL
COMMUNICATIONS DETAILS
scale: NTS

SIGNED COPY ON FILE
THE SEAL APPEARING ON THIS DOCUMENT WAS AUTHORIZED BY STANFORD D. TORVIK P.E. 74958 ON 03/03/2015

TRC
975 WEST BITTERS RD.
SAN ANTONIO, TX 78216
210.496.5200

DEBRA J. DOCKERY, ARCHITECT, P.C.
118 BROADWAY, SUITE 516
SAN ANTONIO, TX 78205
PHONE (210) 225-6130
FAX (210) 225-7588

BROOKS CITY BASE
BROOKS BUILDING 470
3175 SIDNEY BROOKS DR.
SAN ANTONIO, TEXAS 78235

REVISIONS

PROJECT NO.

PHASE
CONSTRUCTION DOCUMENTS

DATE
JANUARY 2015

DESCRIPTION
COMMUNICATIONS CABLE TRAY & J HOOK DETAILS

T1.1